Roof Plan
Possible Development Zone Area: approx. 232sqm

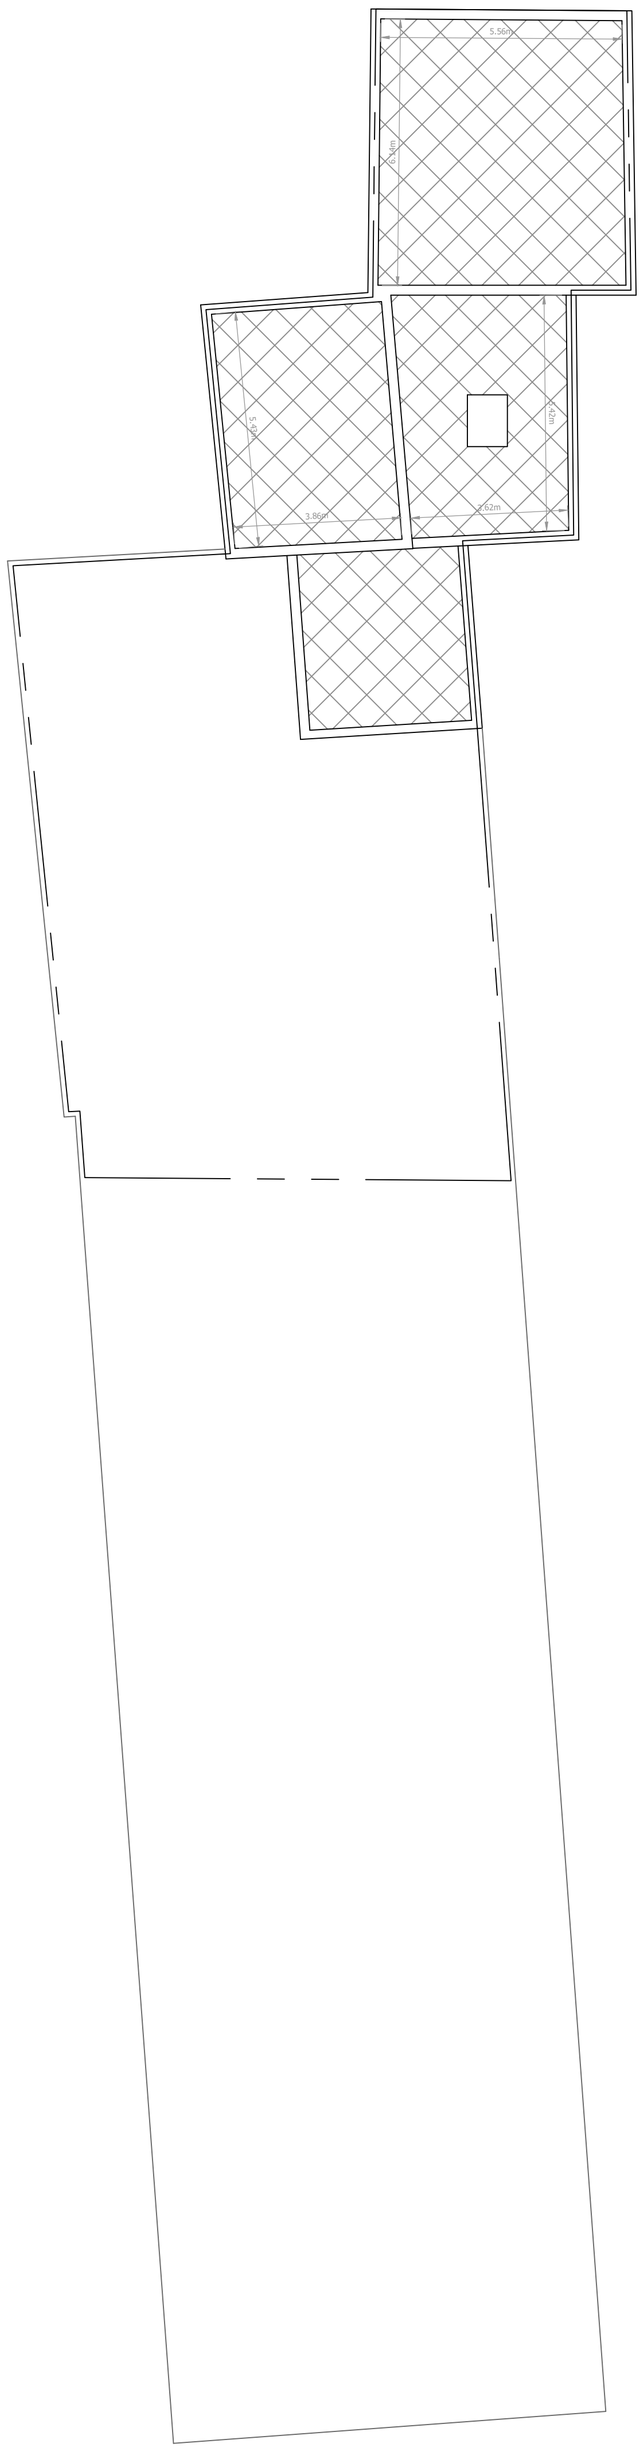

First Floor Plan
Possible Development Zone Area: approx. 261sqm

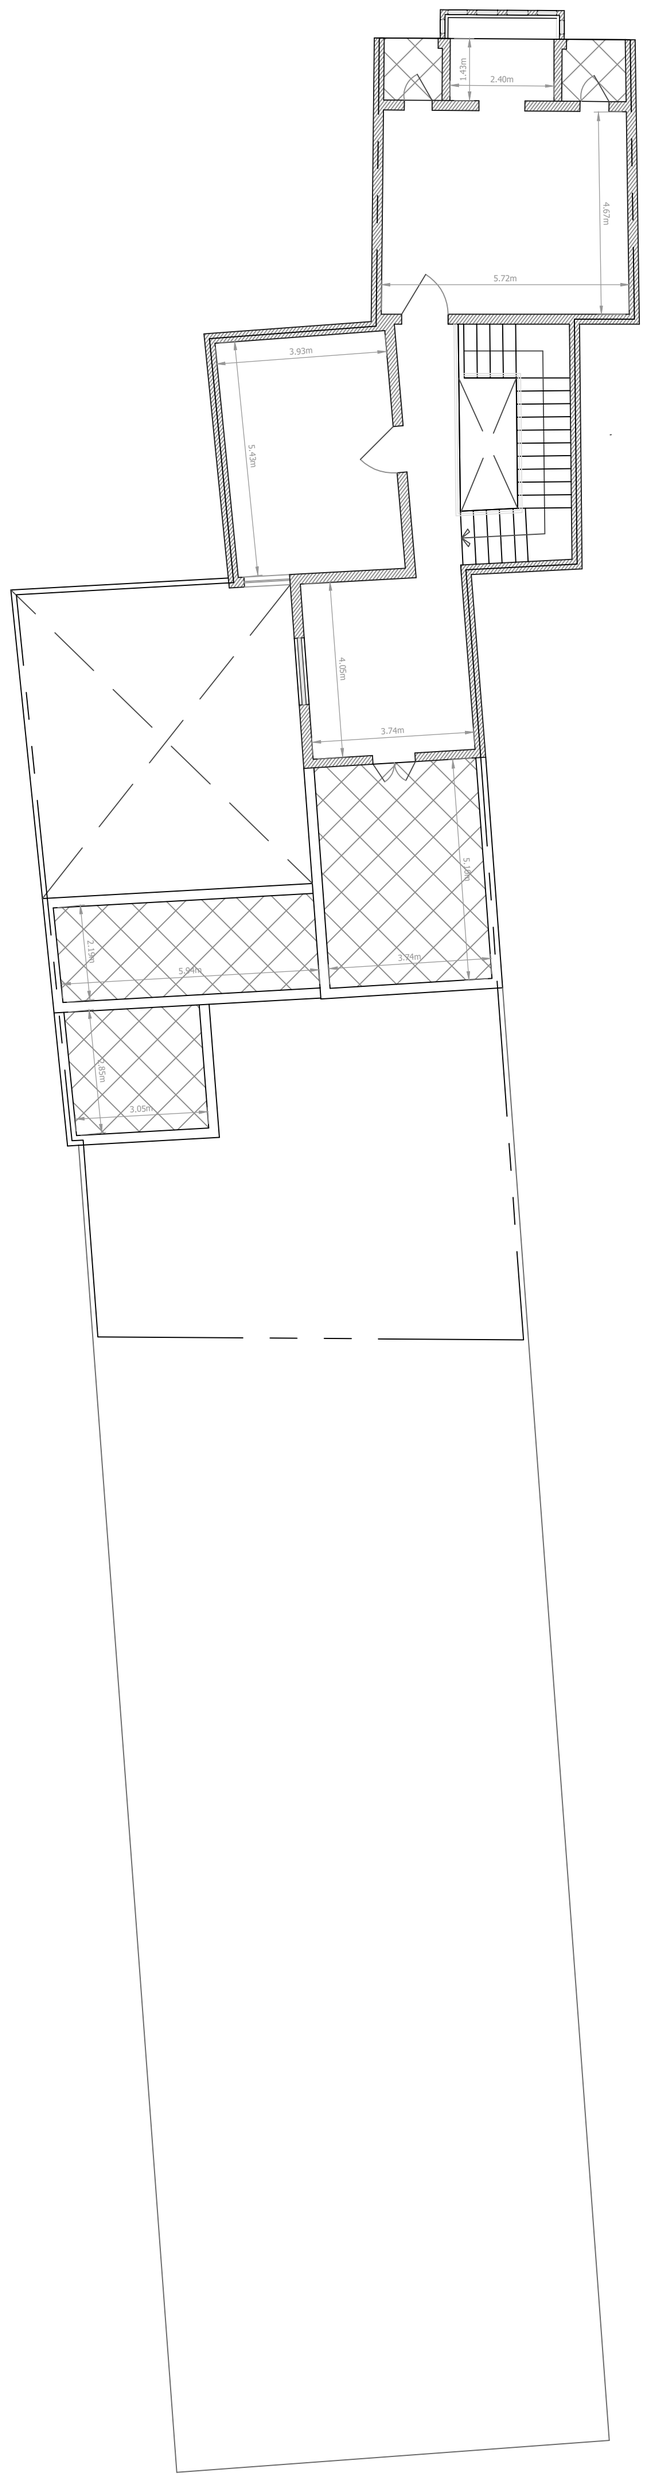

Ground Floor Plan
Possible Development Zone Area: approx. 260sqm

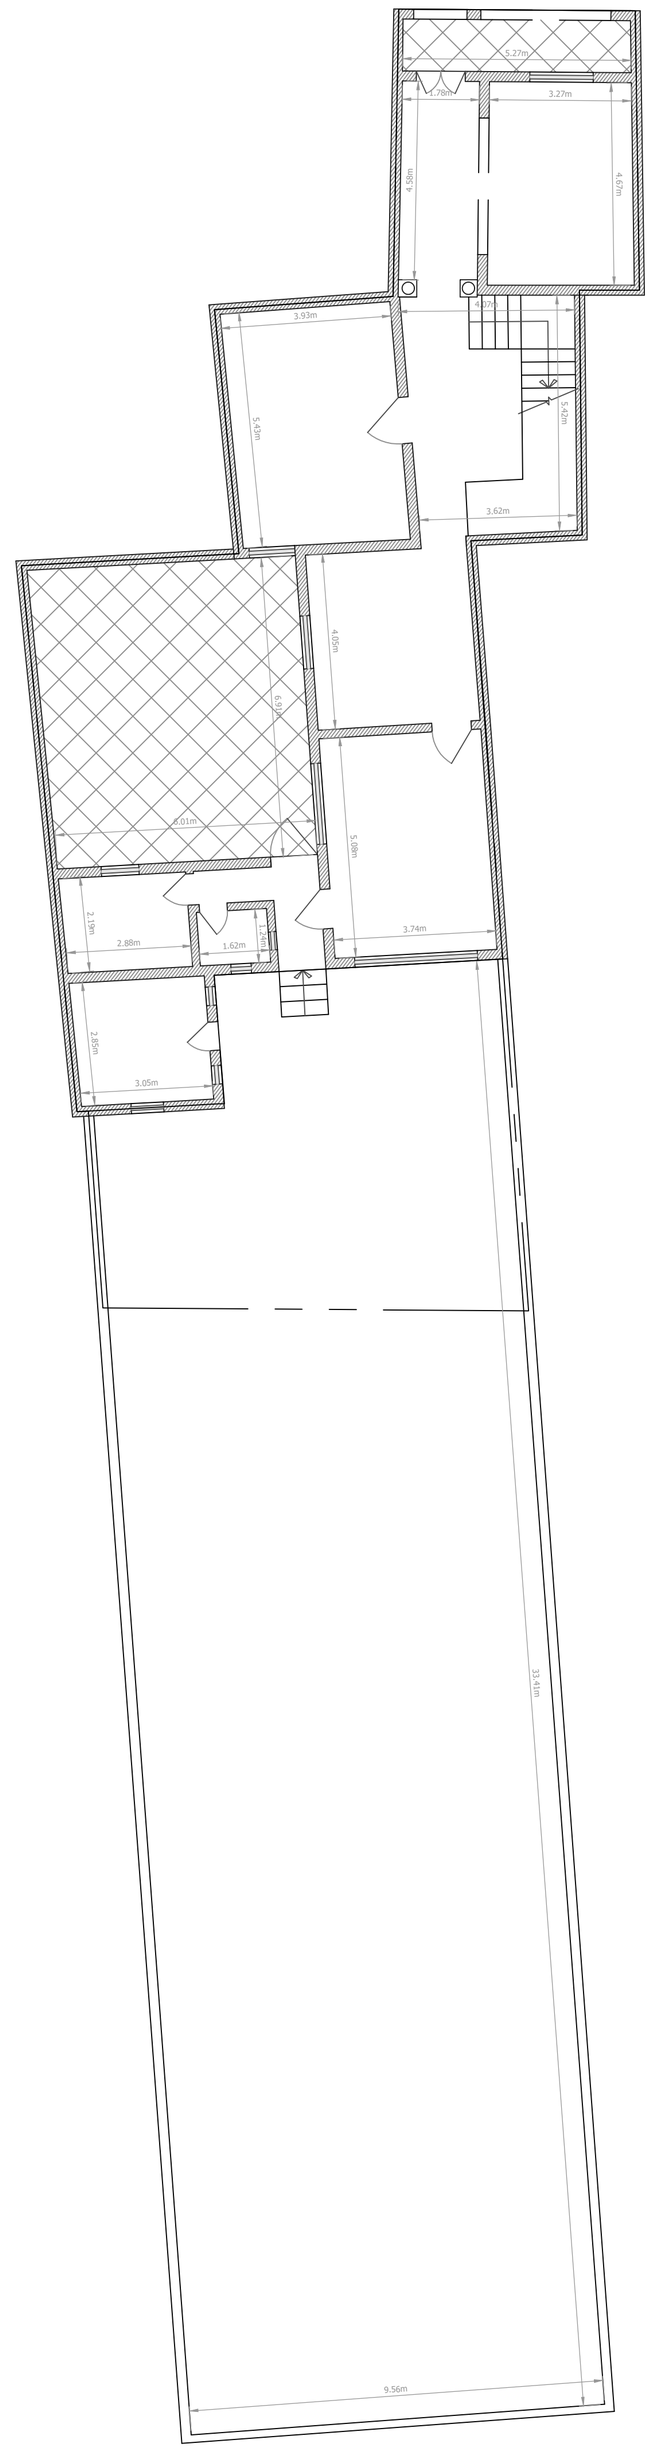

Foot Print Area: approx. 516sqm
Built up area: approx. 192sqm
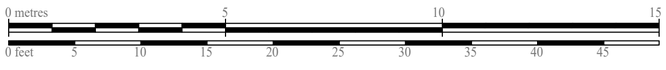
SCALE 1:100