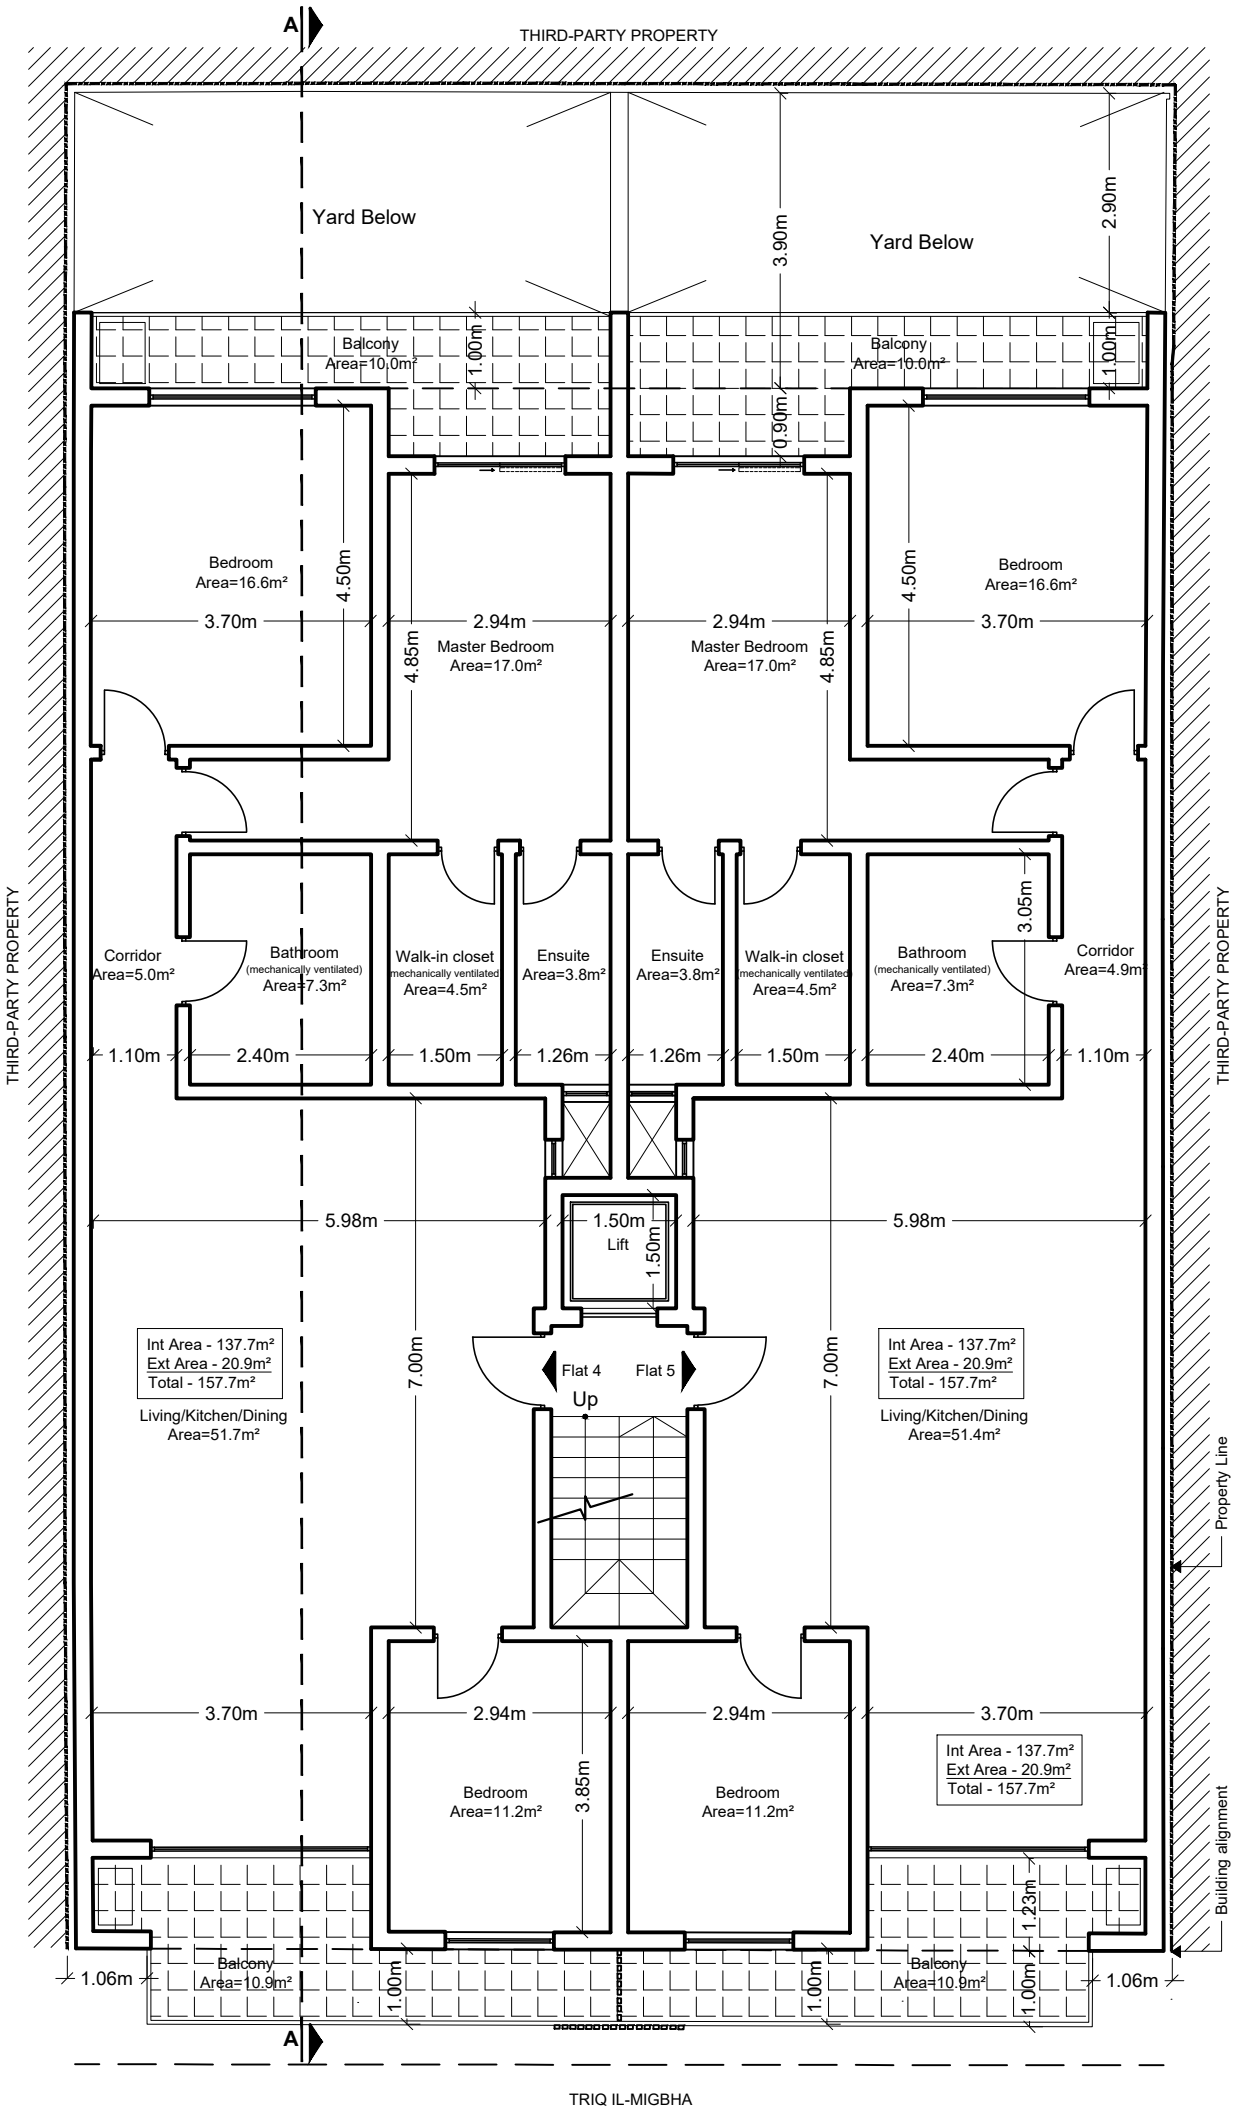

TRIQ IL-MIGBHA

PROPOSED SECOND FLOOR

Scale 1:100