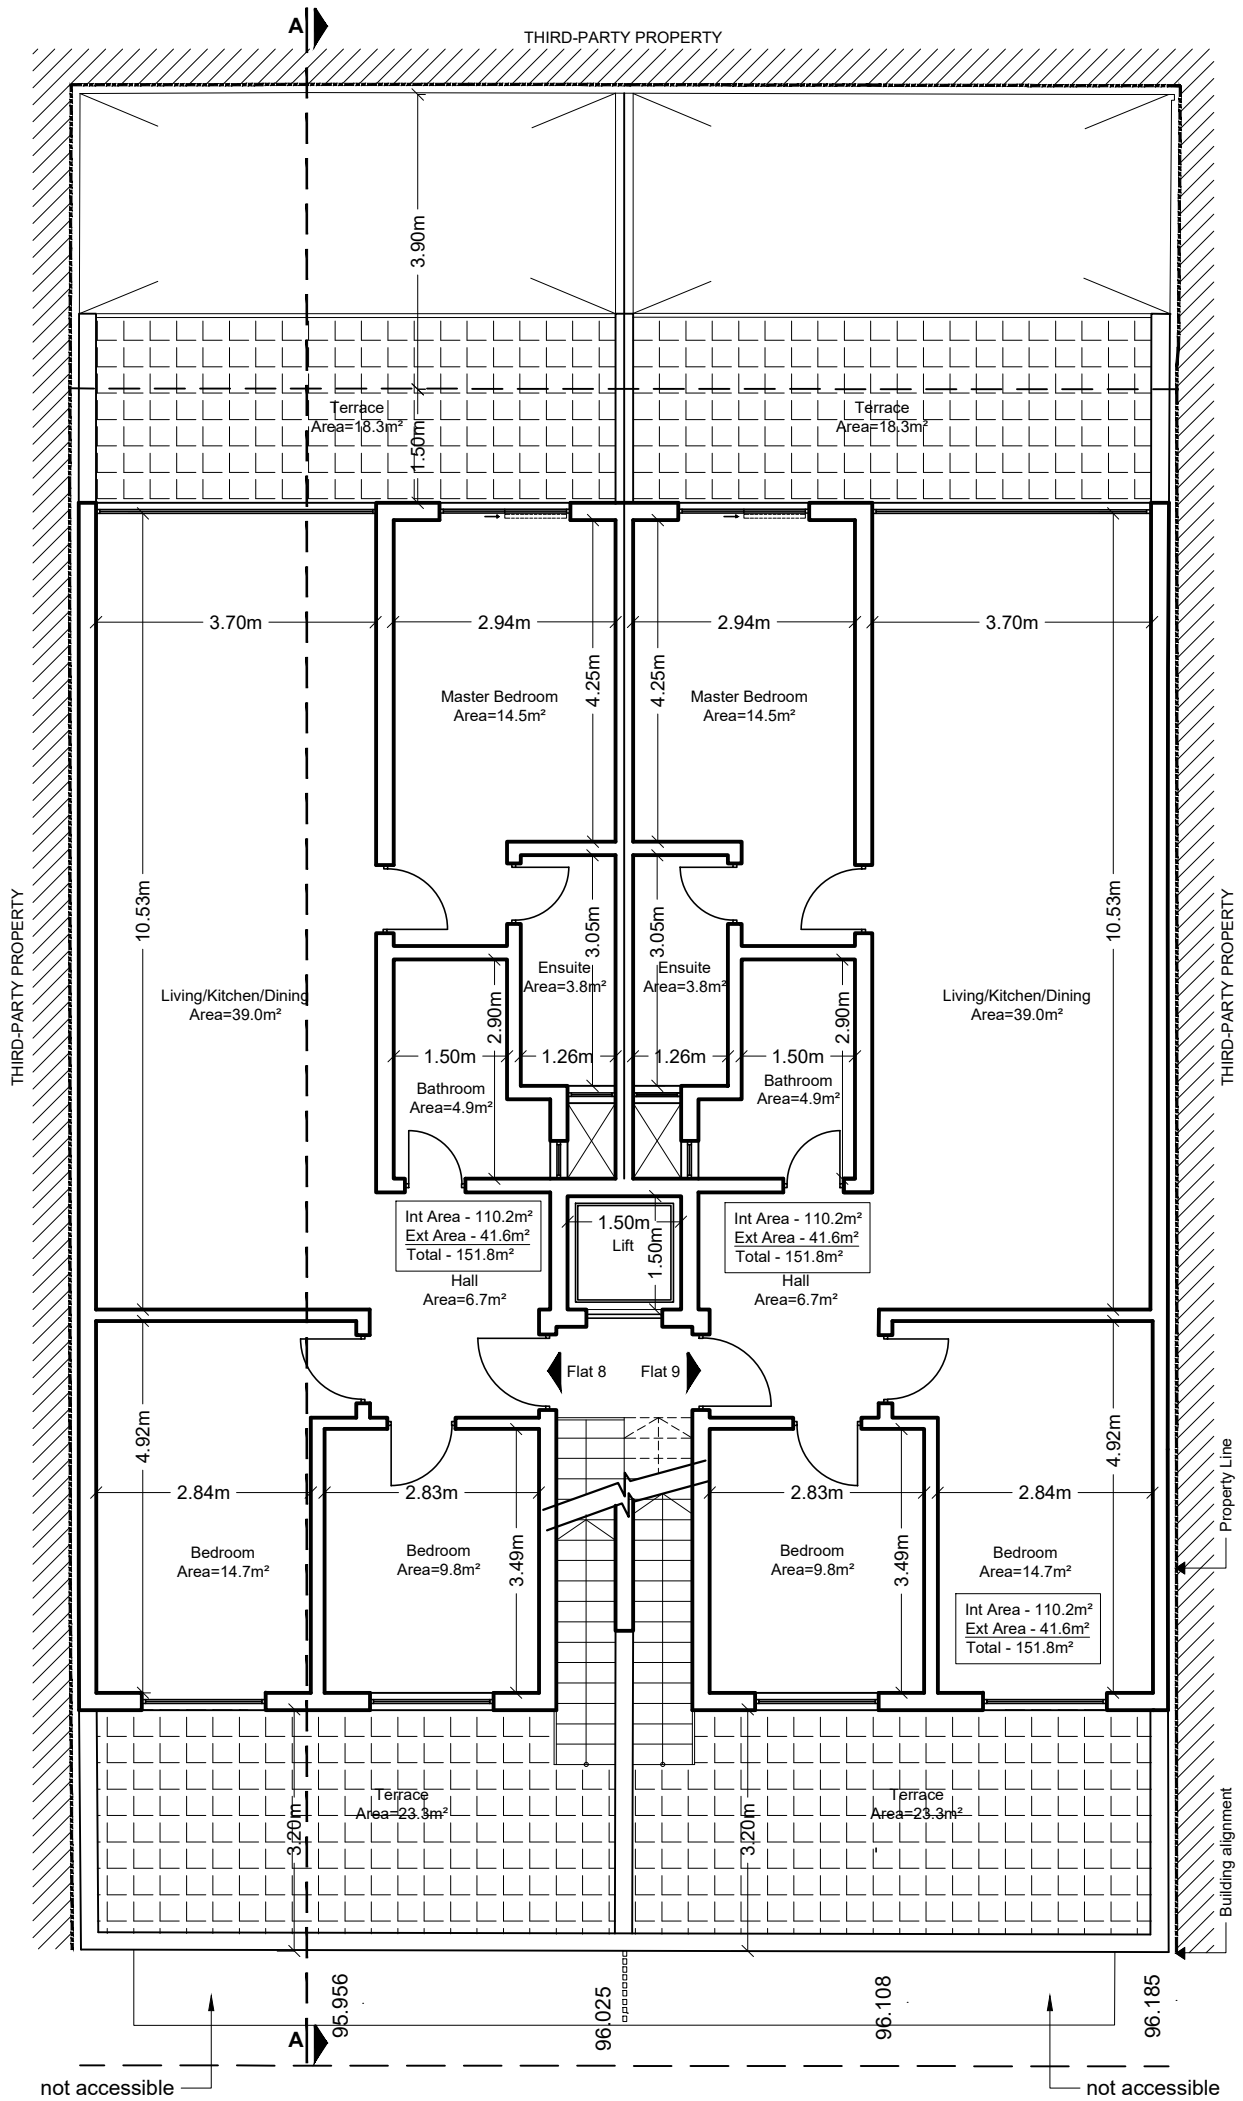

PROPOSED PENTHOUSE PLAN

Scale 1:100