101b

Planning Commission – Within Development Scheme - Approved
5/5/23
This is an electronic stamp and does not require a signature.

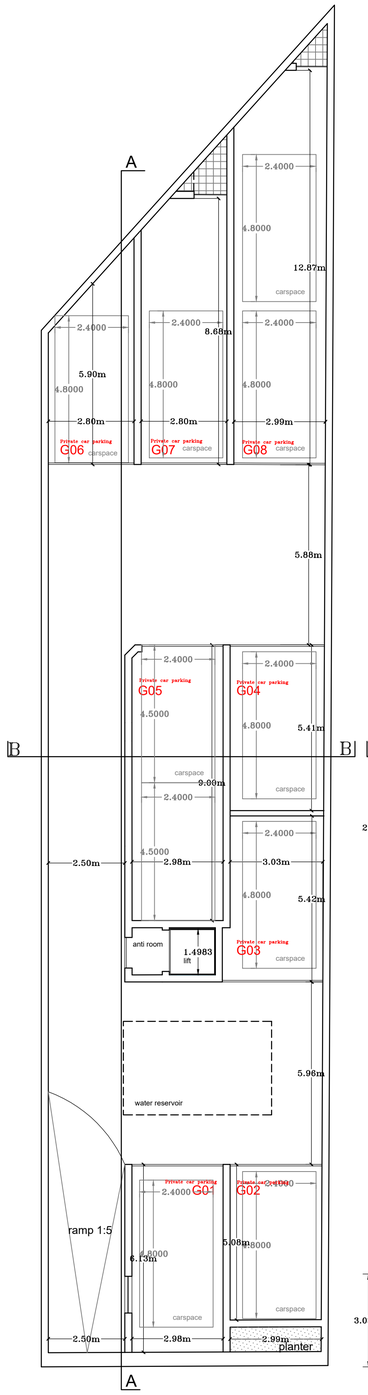

Proposed Basement Plan
scale 1:100

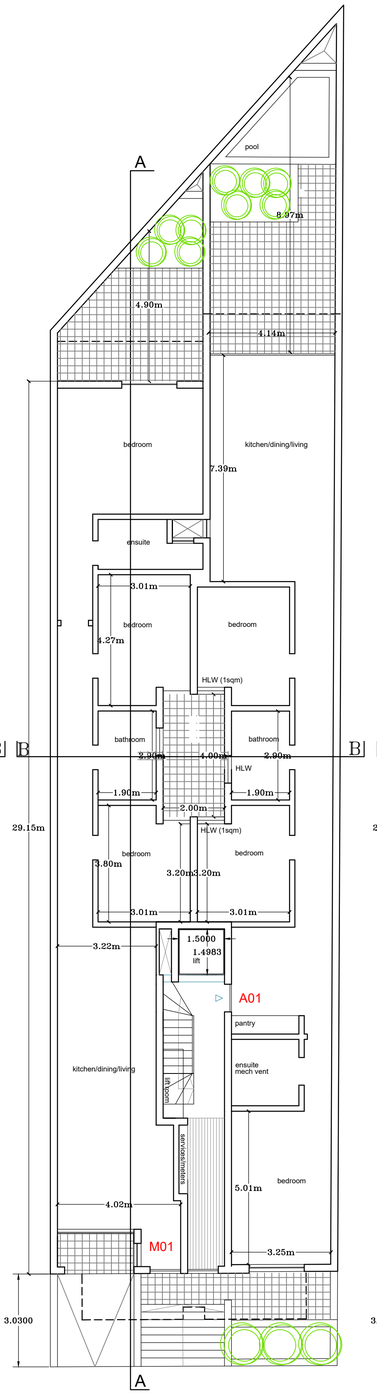

Proposed Ground Floor Plan
scale 1:100

M01 156sqm inc terraces
A01 165sqm inc terraces

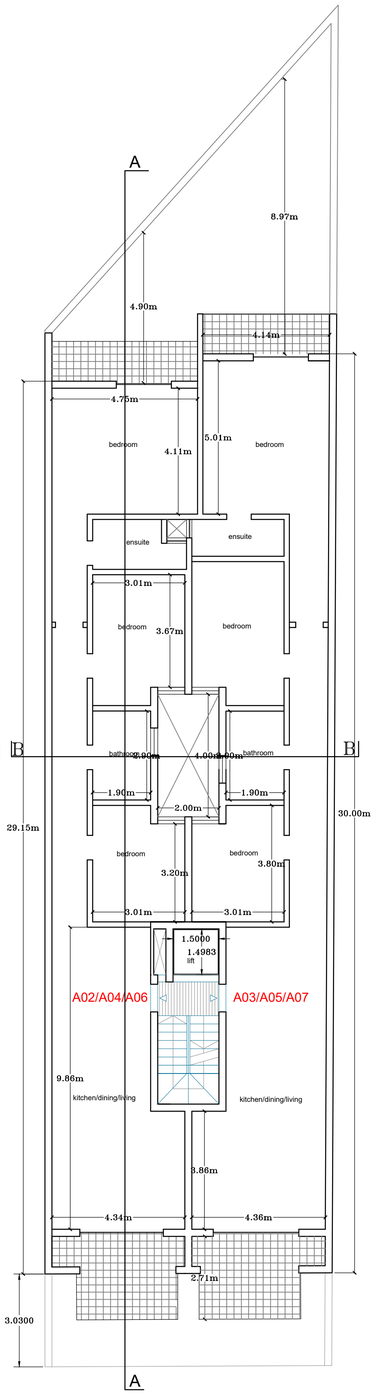

Proposed First, Second & Third Floor Plan
scale 1:100

A02, A04, A06 140sqm inc terraces
A03, A05, A07 142sqm inc terraces

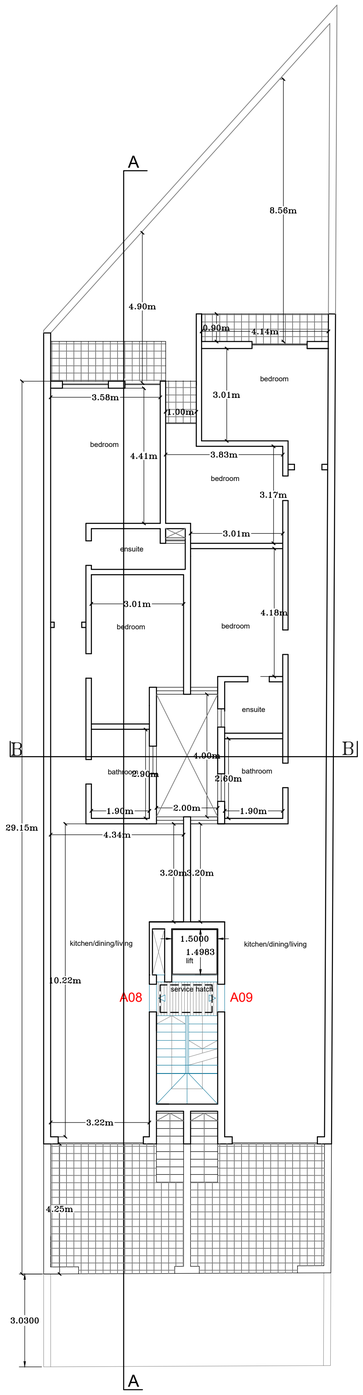

Proposed Receeded Floor Plan
scale 1:100

A08 128sqm inc terraces
A09 142sqm inc terraces

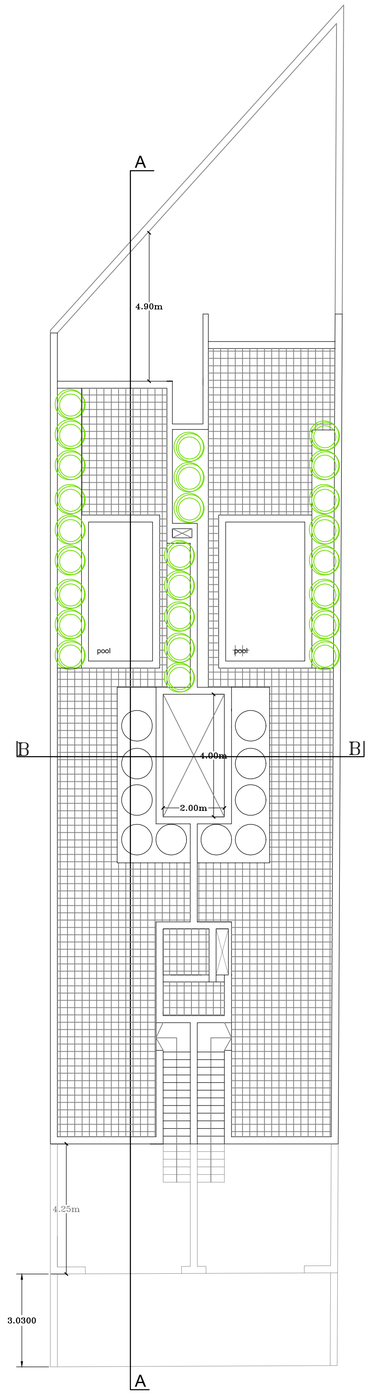

Proposed Roof Plan
scale 1:100

revisions

ref	date	by	description

legend

- 'PROPOSED'
- 'REMOVAL'
- 'TO SANCTION'
- 'APPROVED BUT NOT CONSTRUCTED'

notes

project	To demolish residence and construct 7 basement garages, 1 maisonette, 7 apartments, 2 receded units and pool at roof level.
client	Mr Keith Grima
drawing	Proposed Plans
file no.	115/2022
drawing no.	115/2022-02
drawn	justin spiteri
architect	justin spiteri
date	October 2022
scale	as shown

JS ARCHITECTURE & DESIGN
JS architecture & design trig.antonio bosio hal balzan bzn 1145 m a l t a
mob +356 79056074 email: info@jsarchitecture.net

scale 1:100 metres